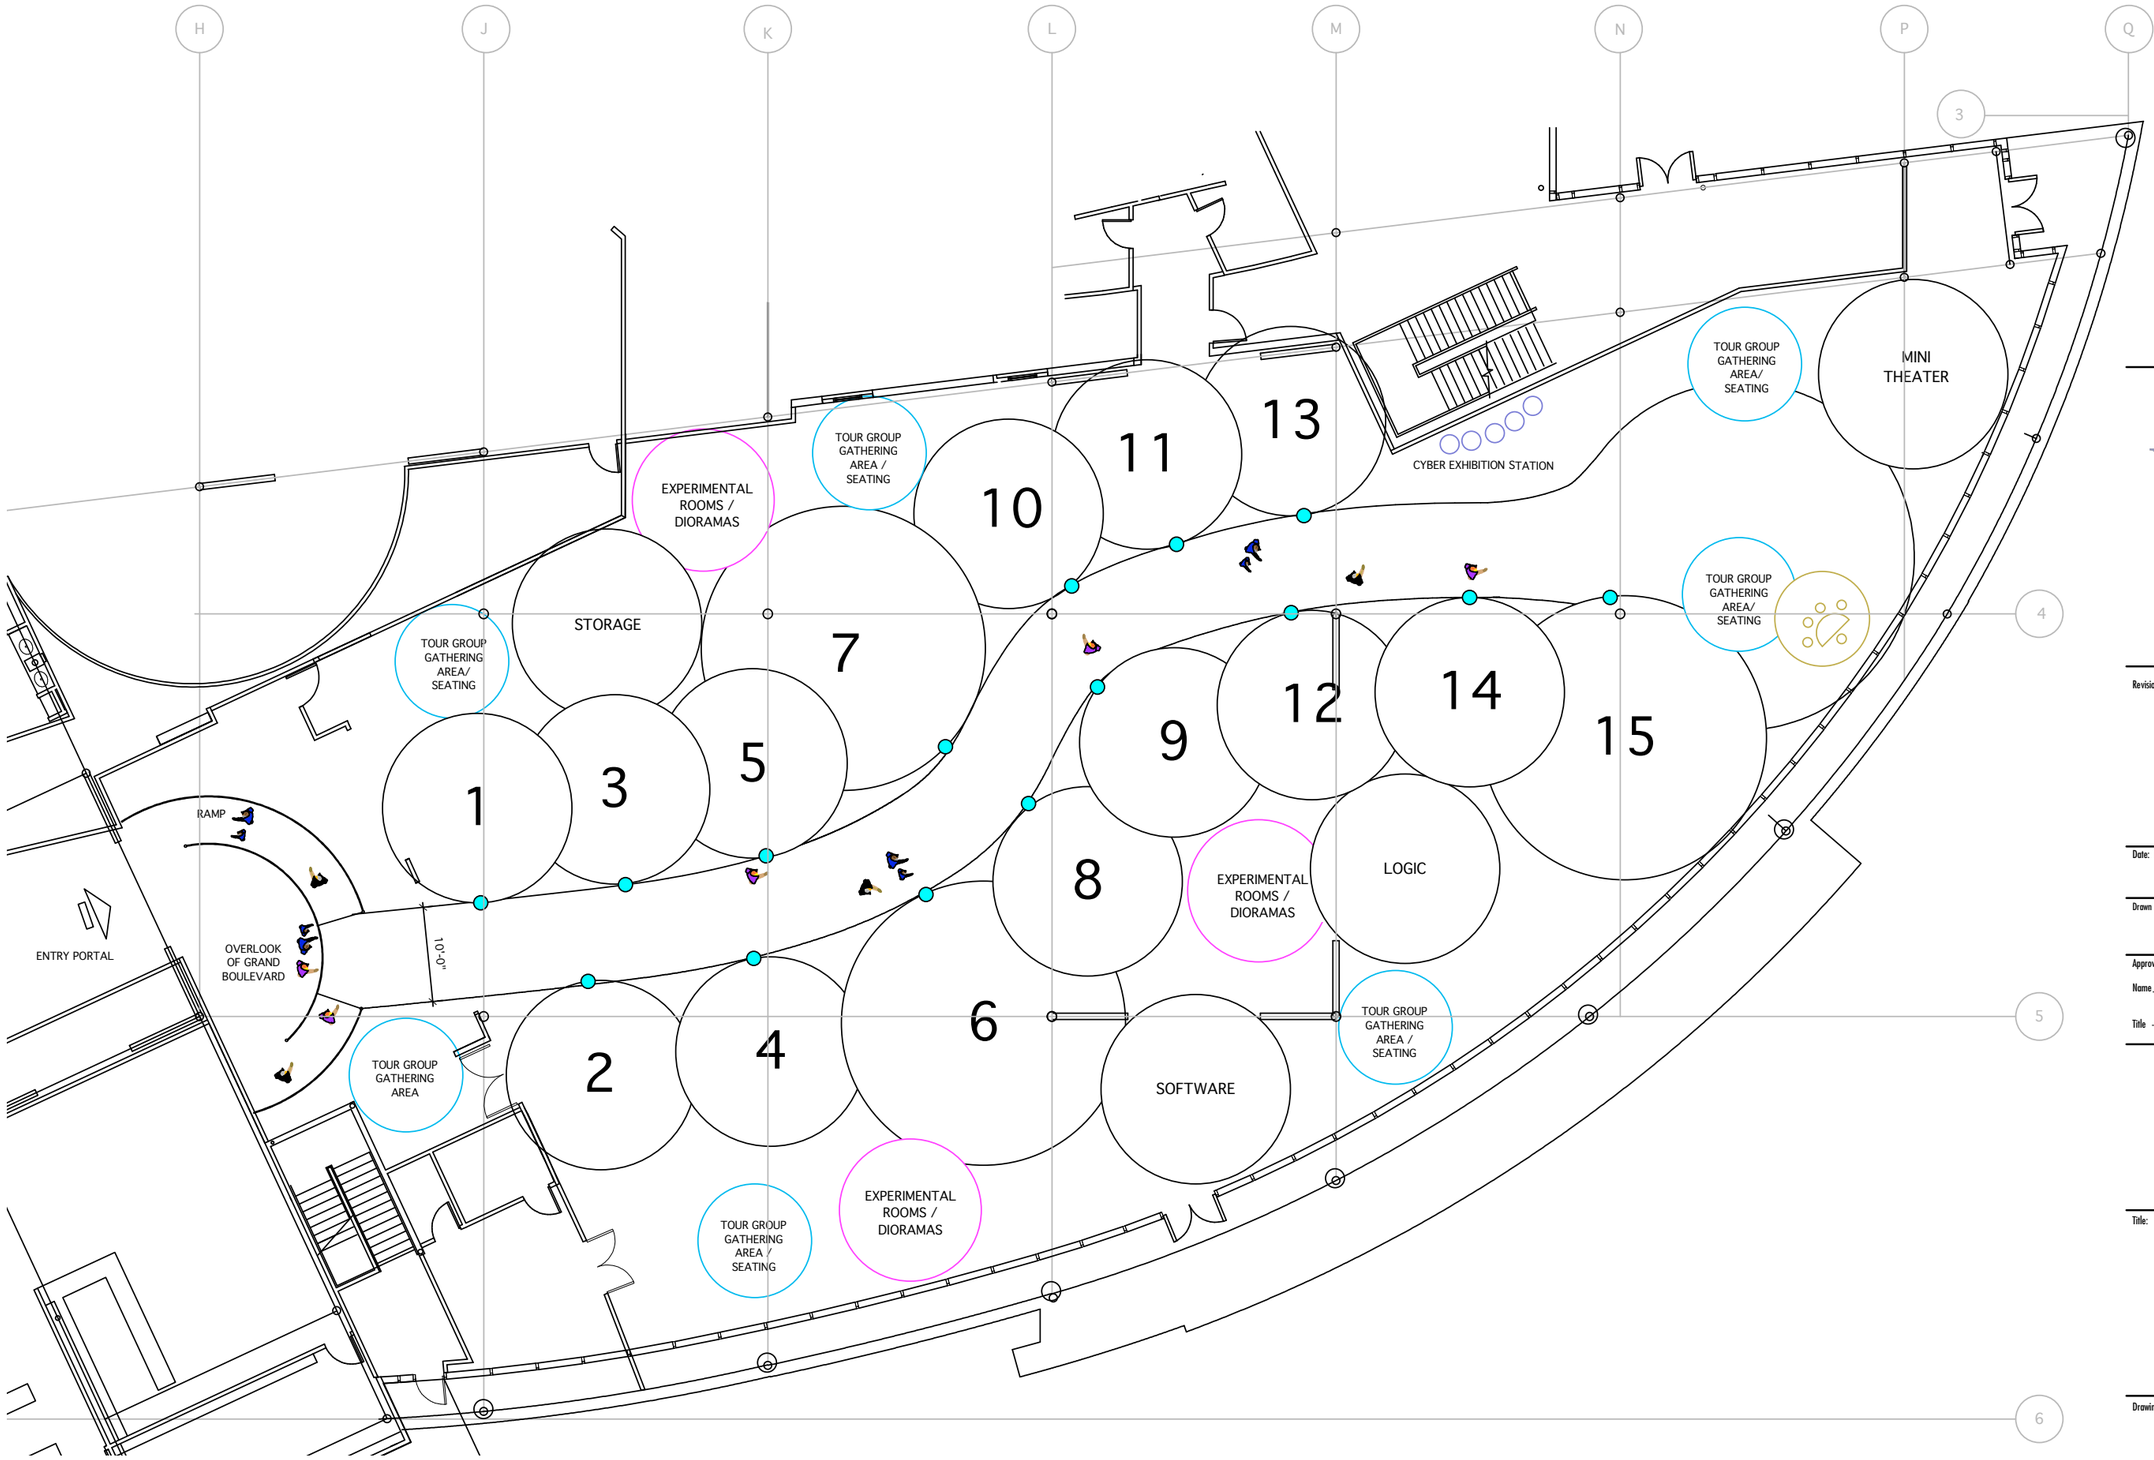

COMPUTER HISTORY MUSEUM

VS&R
Van Sickle & Rolleri, Ltd.

40 North Main Street
Medford New Jersey 08055
Tel. (609)714-8770 Fax (609)714-8771

Revisions:

Date: 11-15-2007

Scale: 1/8"=1'-0"
@ 50% if on 11x17 Paper

Drawn By: EAH

Approvals:

Name

Title Date

It is the Contractor's responsibility to verify all on-site building measurements and existing conditions prior to the start of fabrication.

Any discrepancy shall be brought to the attention of the Exhibit Designer prior to commencement of any work. It is the responsibility of the Contractor to identify any areas where s/he foresees concerns or problems which arise directly as a result of reviewing the design control drawings and estimating this project for fabrication and installation. These discrepancies or concerns shall be in writing and attached to the Bid.

Title:

MASSING DIAGRAMS

Alternating Curved Boulevard:

"Combo of 8 & 9"

Drawing No:

DRW-10